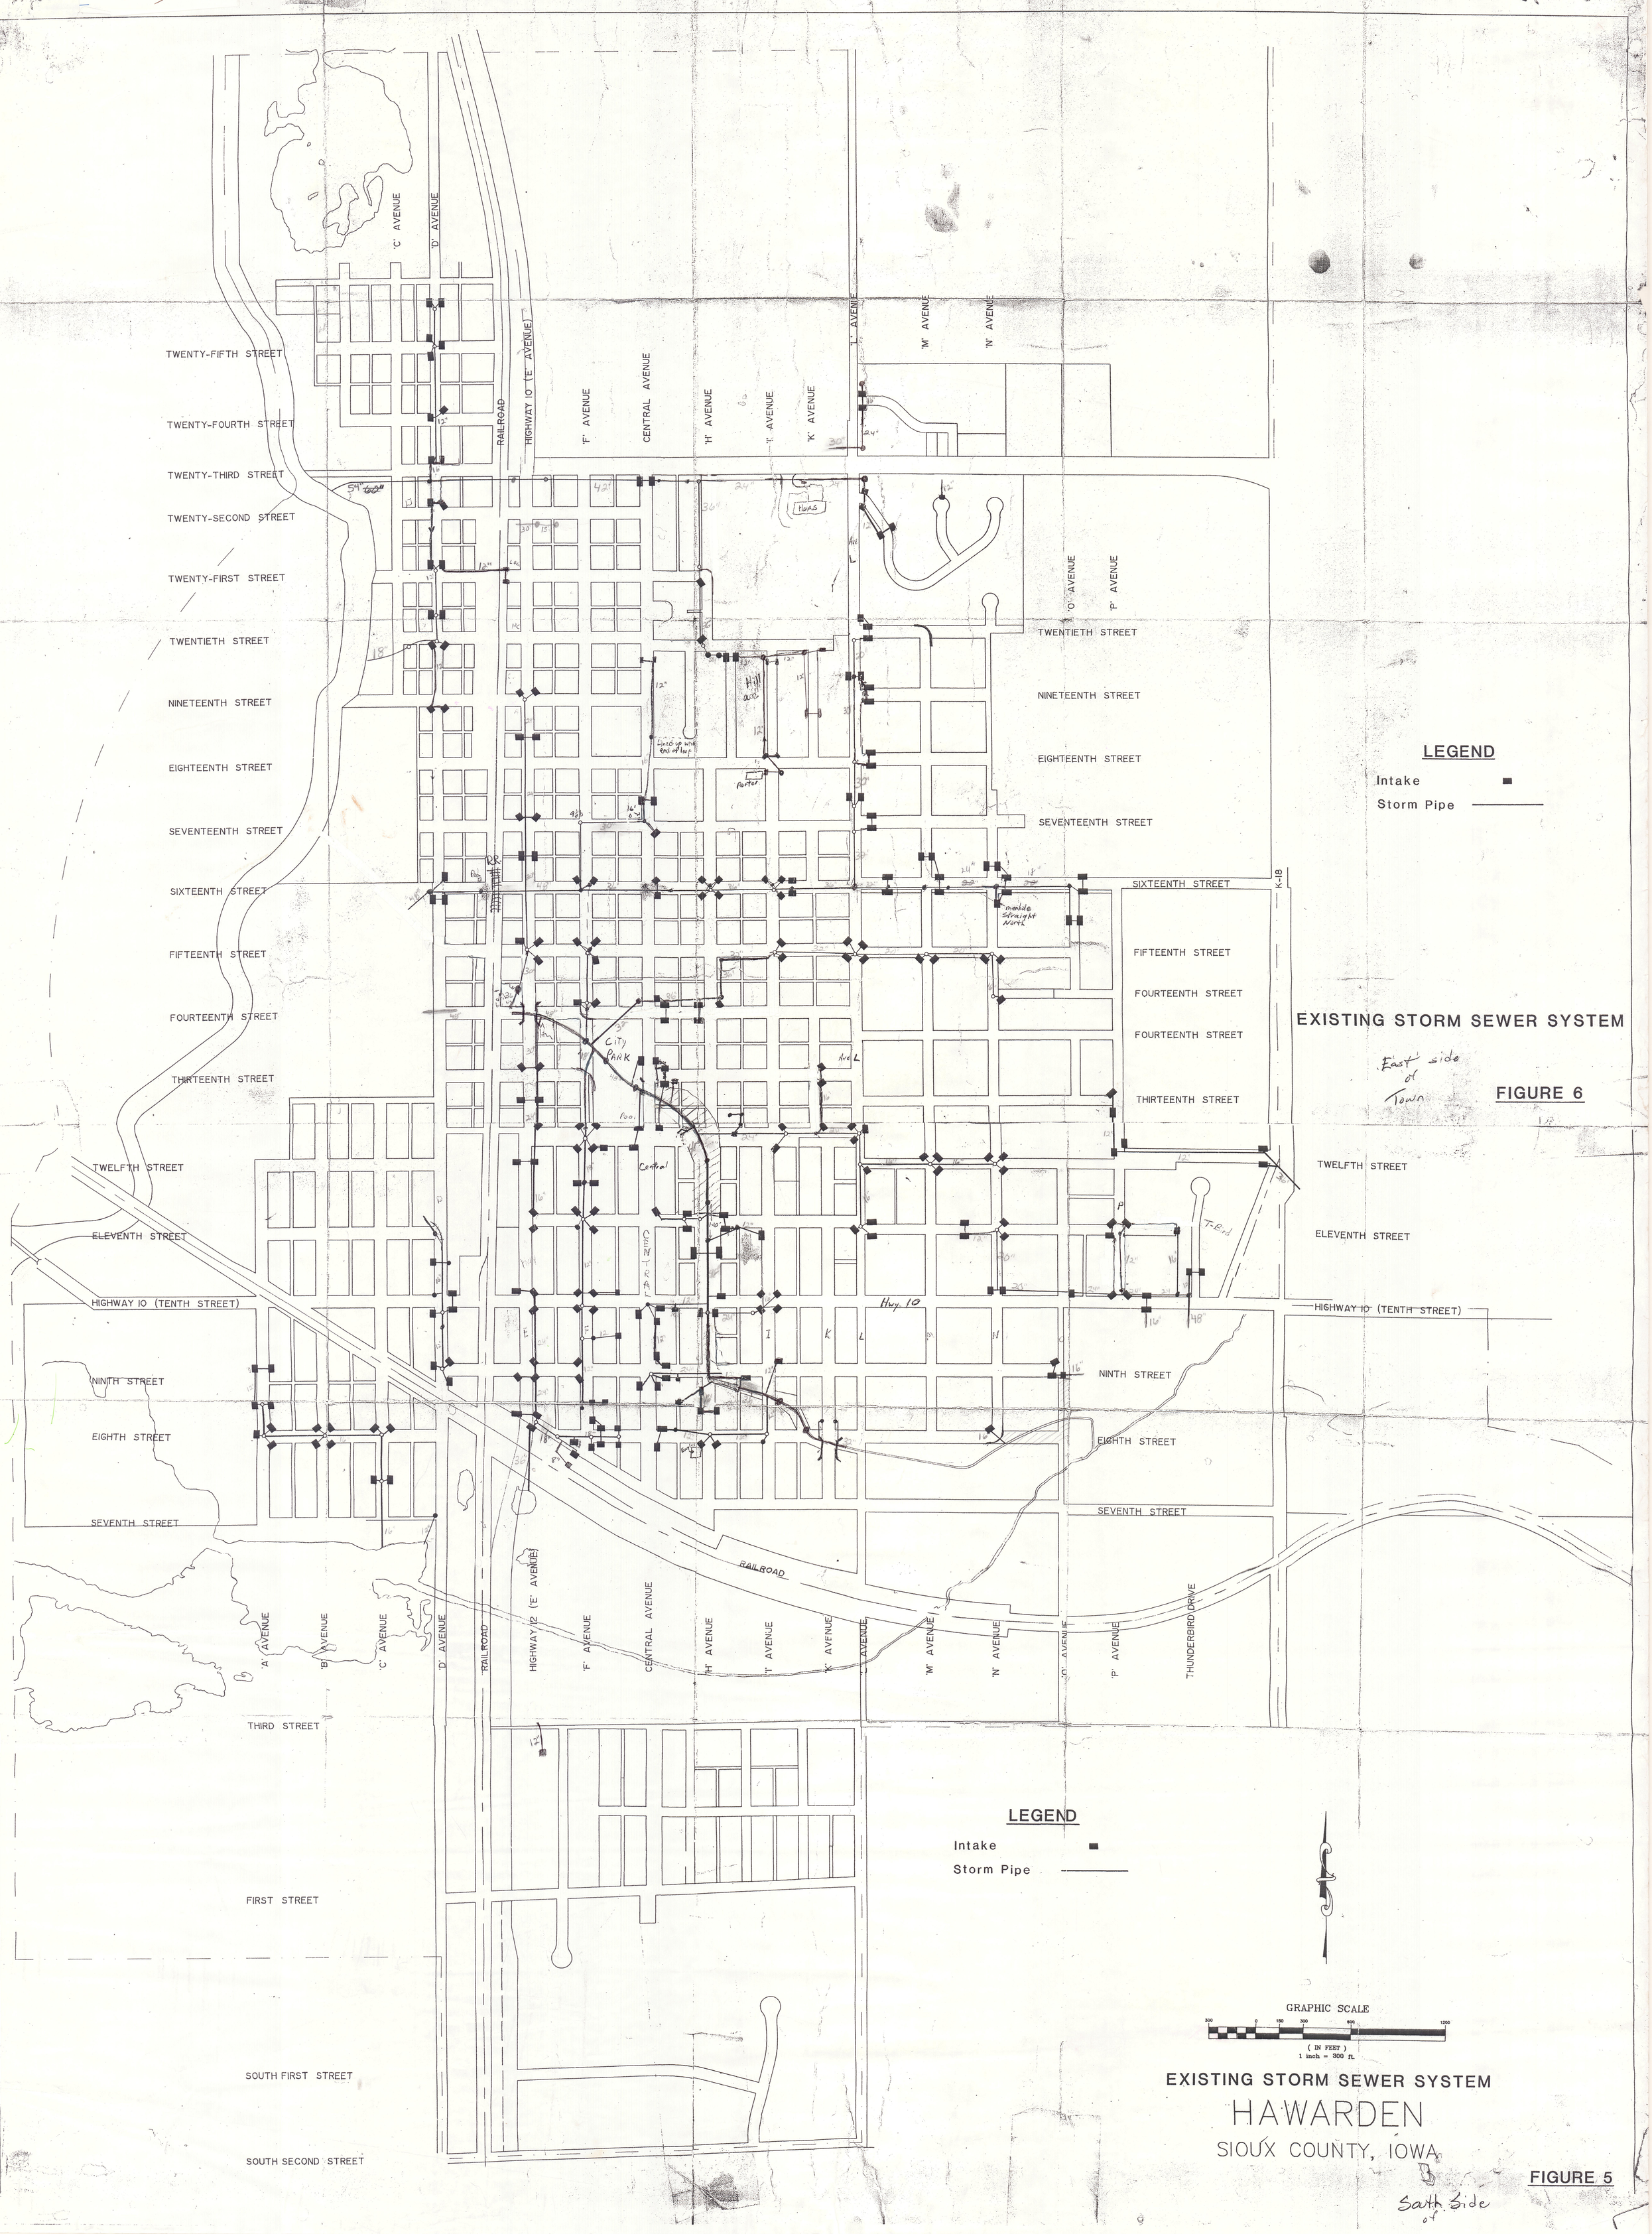
TWENTY-FIFTH STREET
TWENTY-FOURTH STREET
TWENTY-THIRD STREET
TWENTY-SECOND STREET
TWENTY-FIRST STREET
TWENTIETH STREET
NINETEENTH STREET
EIGHTEENTH STREET
SEVENTEENTH STREET
SIXTEENTH STREET
FIFTEENTH STREET
FOURTEENTH STREET
THIRTEENTH STREET
TWELFTH STREET
ELEVENTH STREET
HIGHWAY 10 (TENTH STREET)
NINTH STREET
EIGHTH STREET
SEVENTH STREET
THIRD STREET
FIRST STREET
SOUTH FIRST STREET
SOUTH SECOND STREET
'A' AVENUE
'B' AVENUE
'C' AVENUE
'D' AVENUE
RAILROAD
HIGHWAY 10 ('E' AVENUE)
'F' AVENUE
CENTRAL AVENUE
'H' AVENUE
'I' AVENUE
'K' AVENUE
'L' AVENUE
'M' AVENUE
'N' AVENUE
'O' AVENUE
'P' AVENUE
THUNDERBIRD DRIVE
K-18
LEGEND
Intake
Storm Pipe
EXISTING STORM SEWER SYSTEM
FIGURE 6
LEGEND
Intake
Storm Pipe
GRAPHIC SCALE
(IN FEET)
1 inch = 300 ft.
EXISTING STORM SEWER SYSTEM
HAWARDEN
SIOUX COUNTY, IOWA
FIGURE 5